Source: Data compiled by AECOM 2012, 2013; updated September 19, 2013

Exhibit A: Project Location and Proposed Site Plan

CEMETERY - PHASE 1

HDR November 19, 2013

EXHIBIT **B**

ENTRY VIEW

COURTYARD

LOBBY

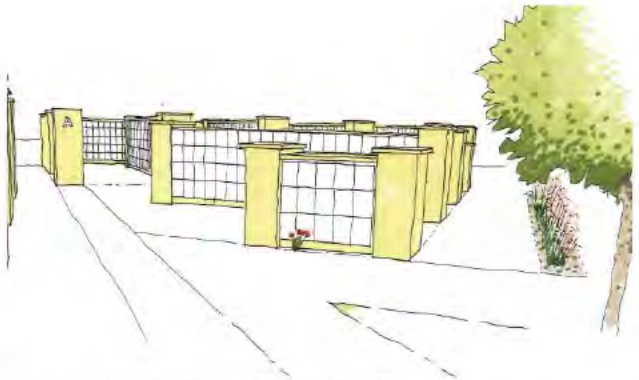

1 / L6 THEME "A" – COLUMBARIA COURT PERSPECTIVE – CENTER AREA
NTS

2 / L6 THEME "A" – COLUMBARIA COURT PERSPECTIVE – LOOKING OUT AT ENTRY
NTS

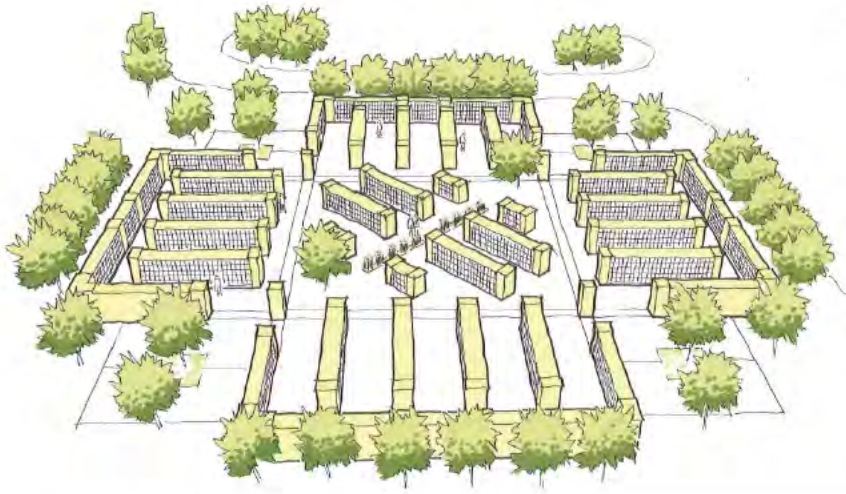

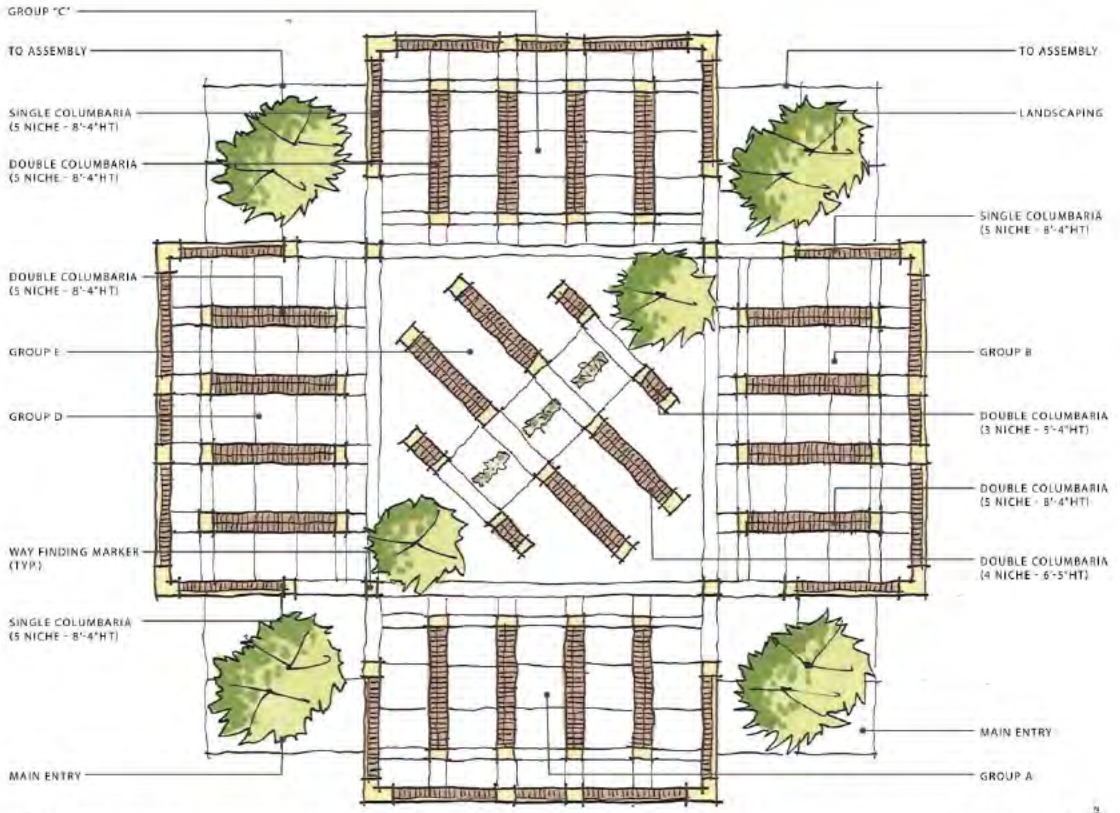

3 / L6 THEME "A" – COLUMBARIA COURT PLAN
3/32" = 1'-0"

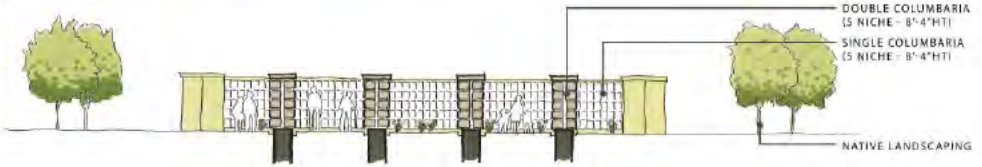

4 / L6 THEME "A" – COLUMBARIA COURT SECTION
1/8" = 1'-0"

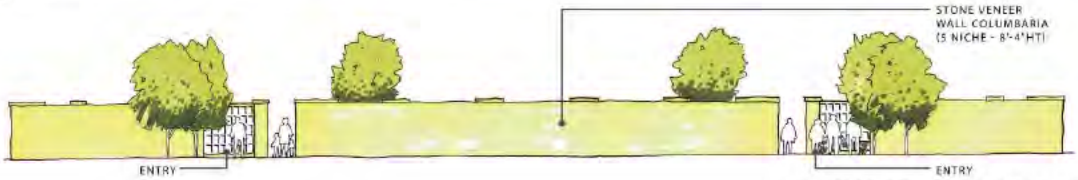

COLUMBARIA COURTS

CMO PERSPECTIVE

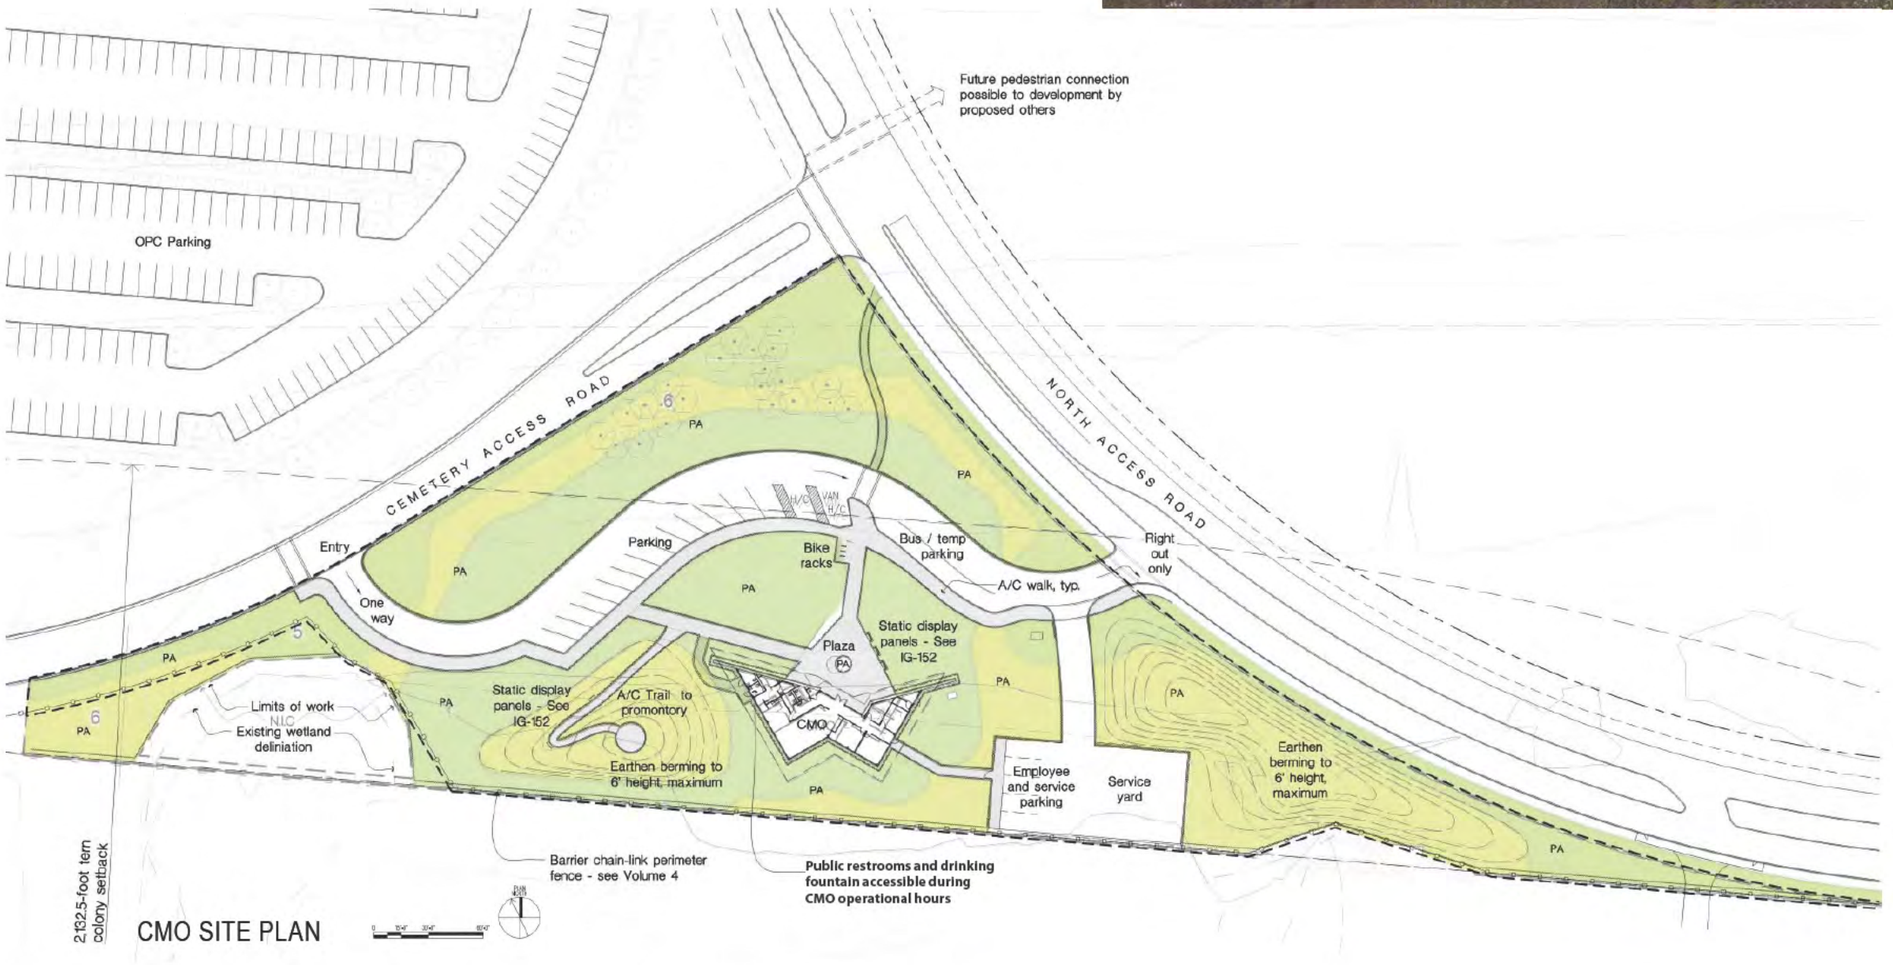

CMO SITE PLAN

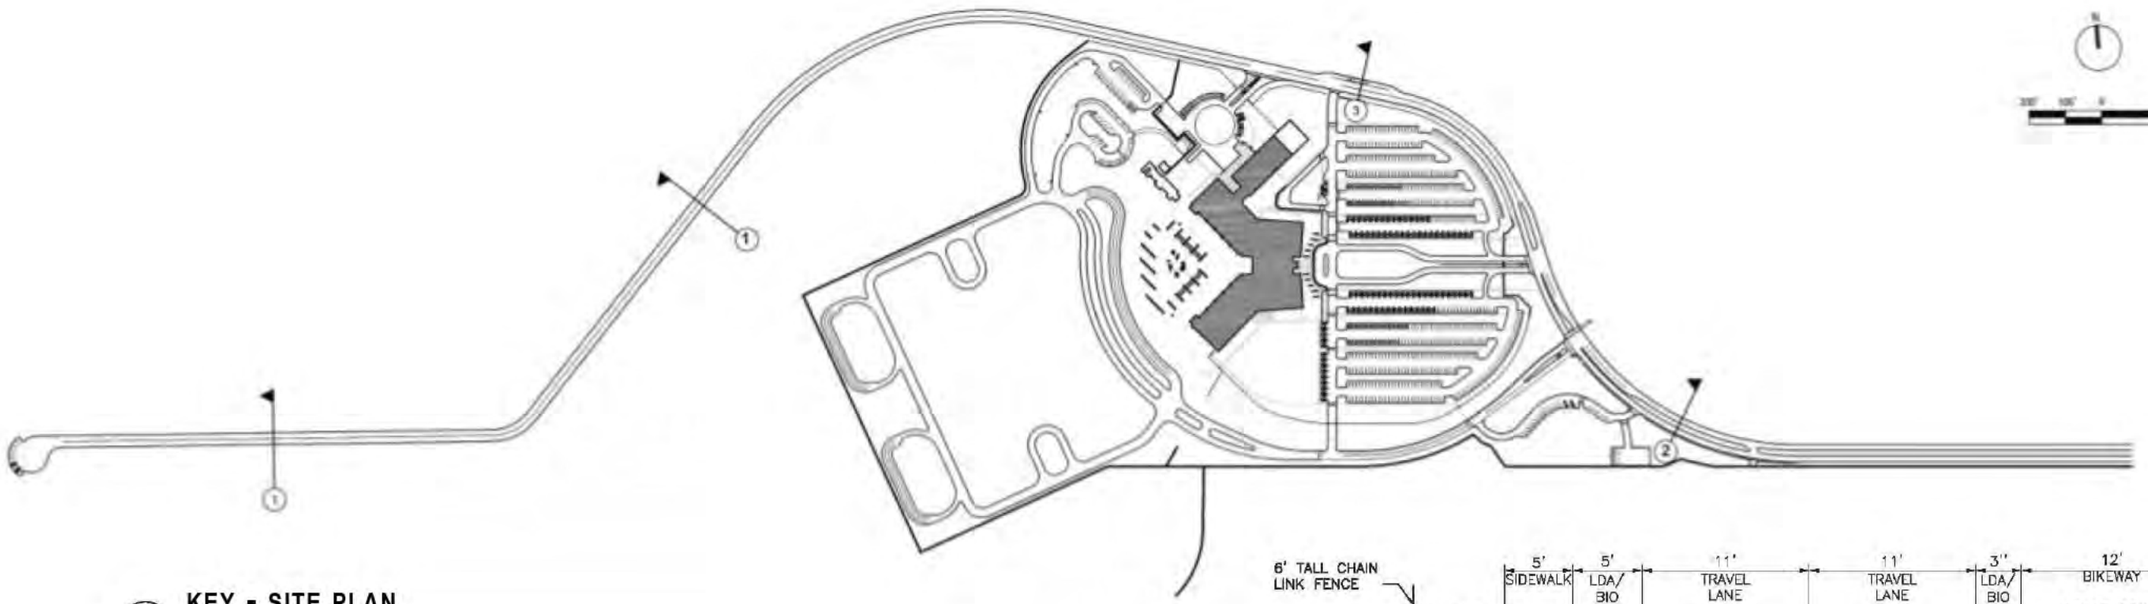

4 KEY - SITE PLAN
NTS

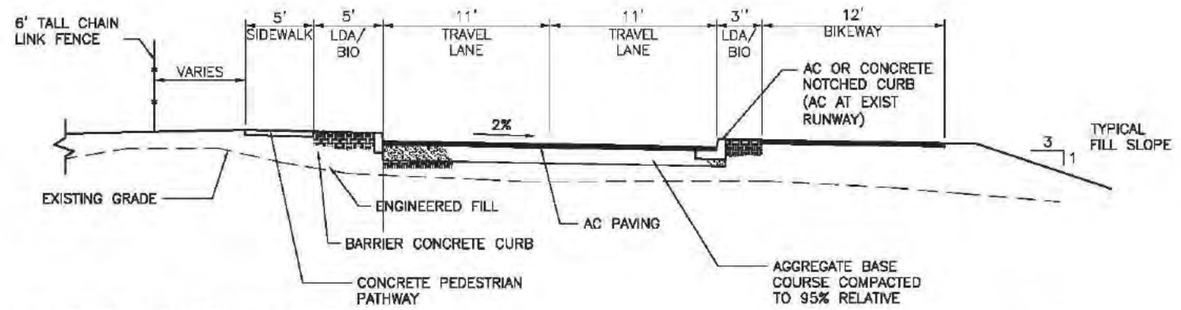

2 TYPICAL ROADWAY SECTION
NTS

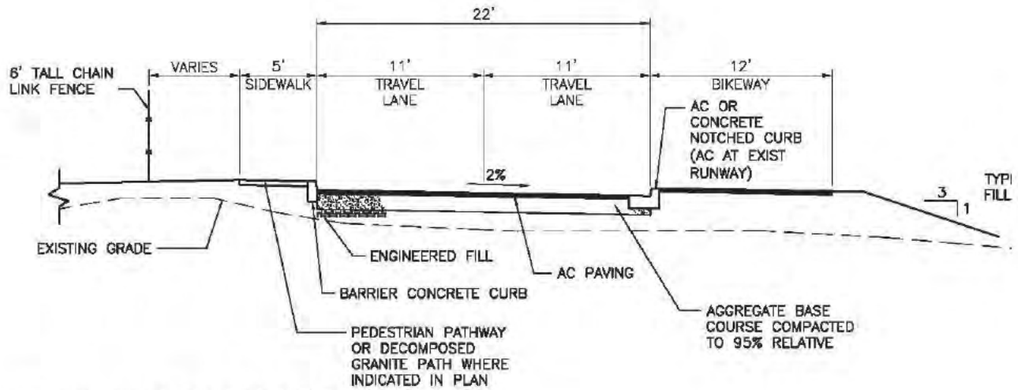

1 TYPICAL ROADWAY SECTION
NTS

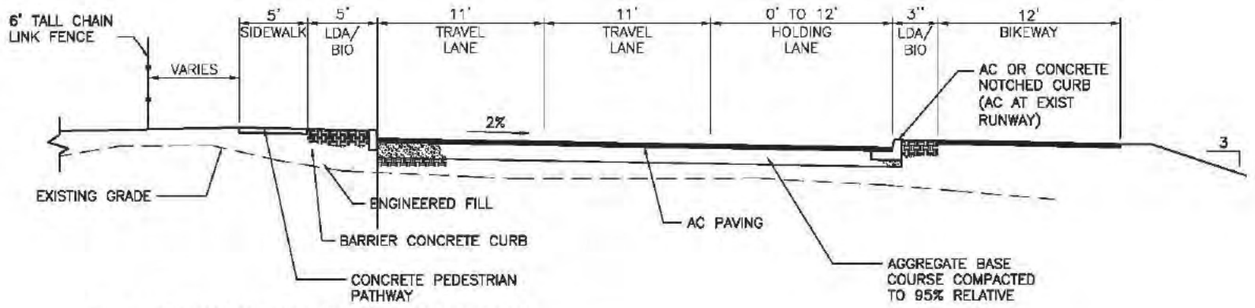

3 TYPICAL ROADWAY SECTION
NTS

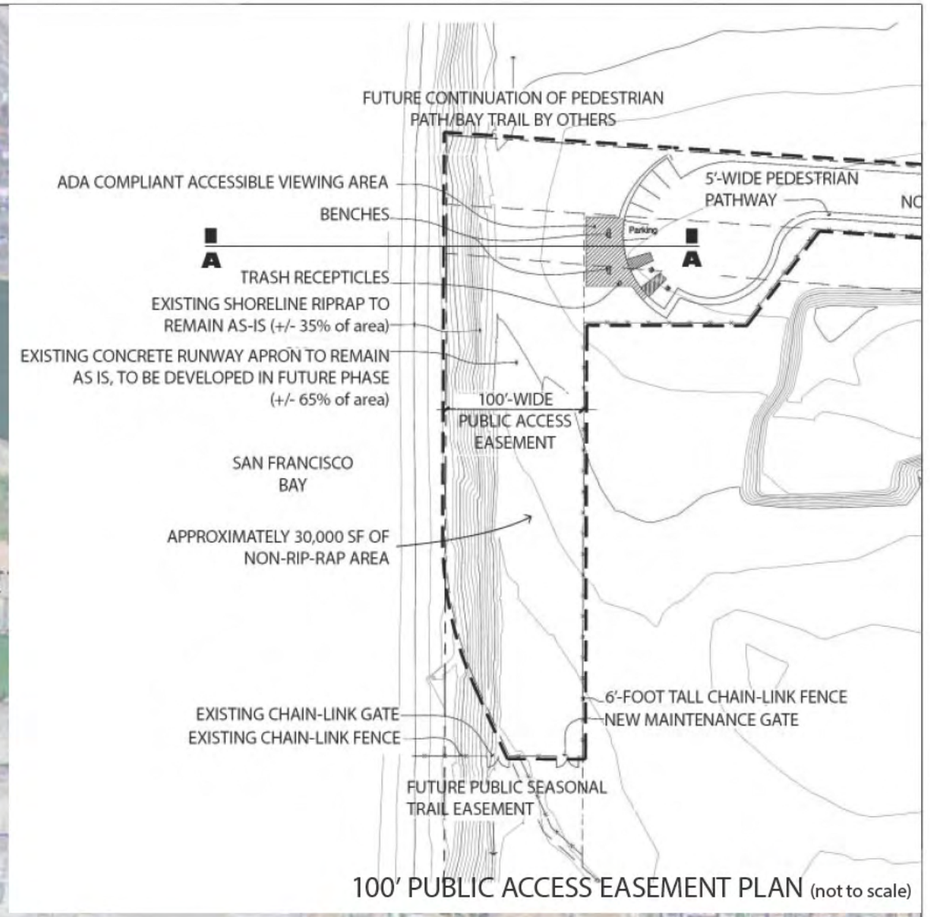

100' PUBLIC ACCESS EASEMENT PLAN (not to scale)

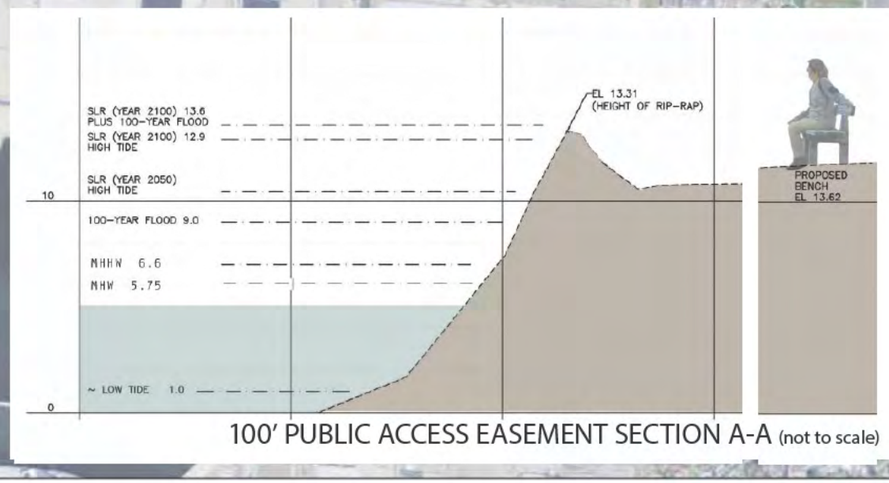

100' PUBLIC ACCESS EASEMENT SECTION A-A (not to scale)

Source: Data compiled by AECOM 2012, 2013; updated September 19, 2013

Exhibit G: Public Access Improvements

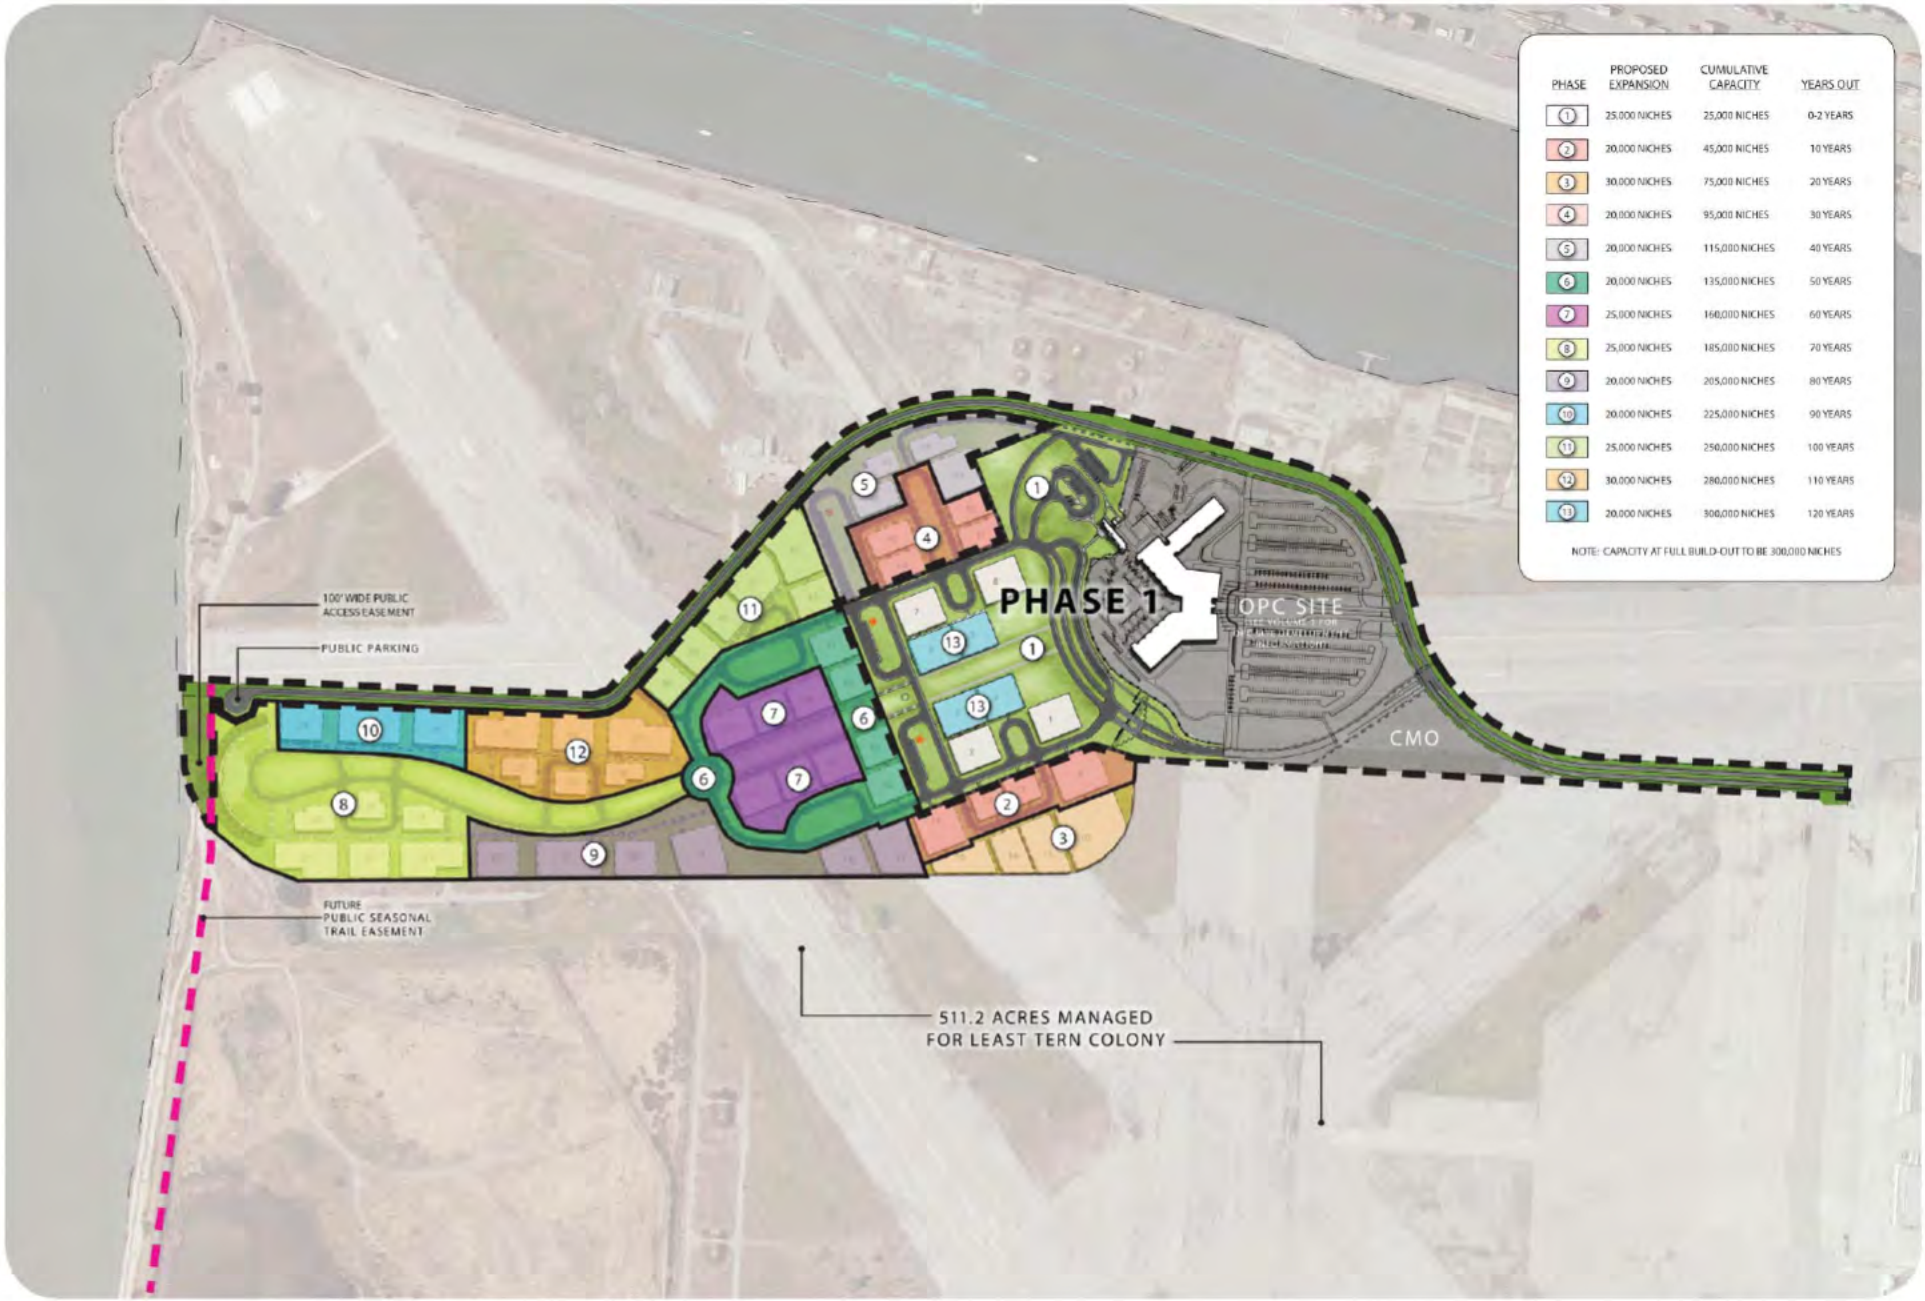

HDR November 19, 2013

SITE PHASING

EXHIBIT H